



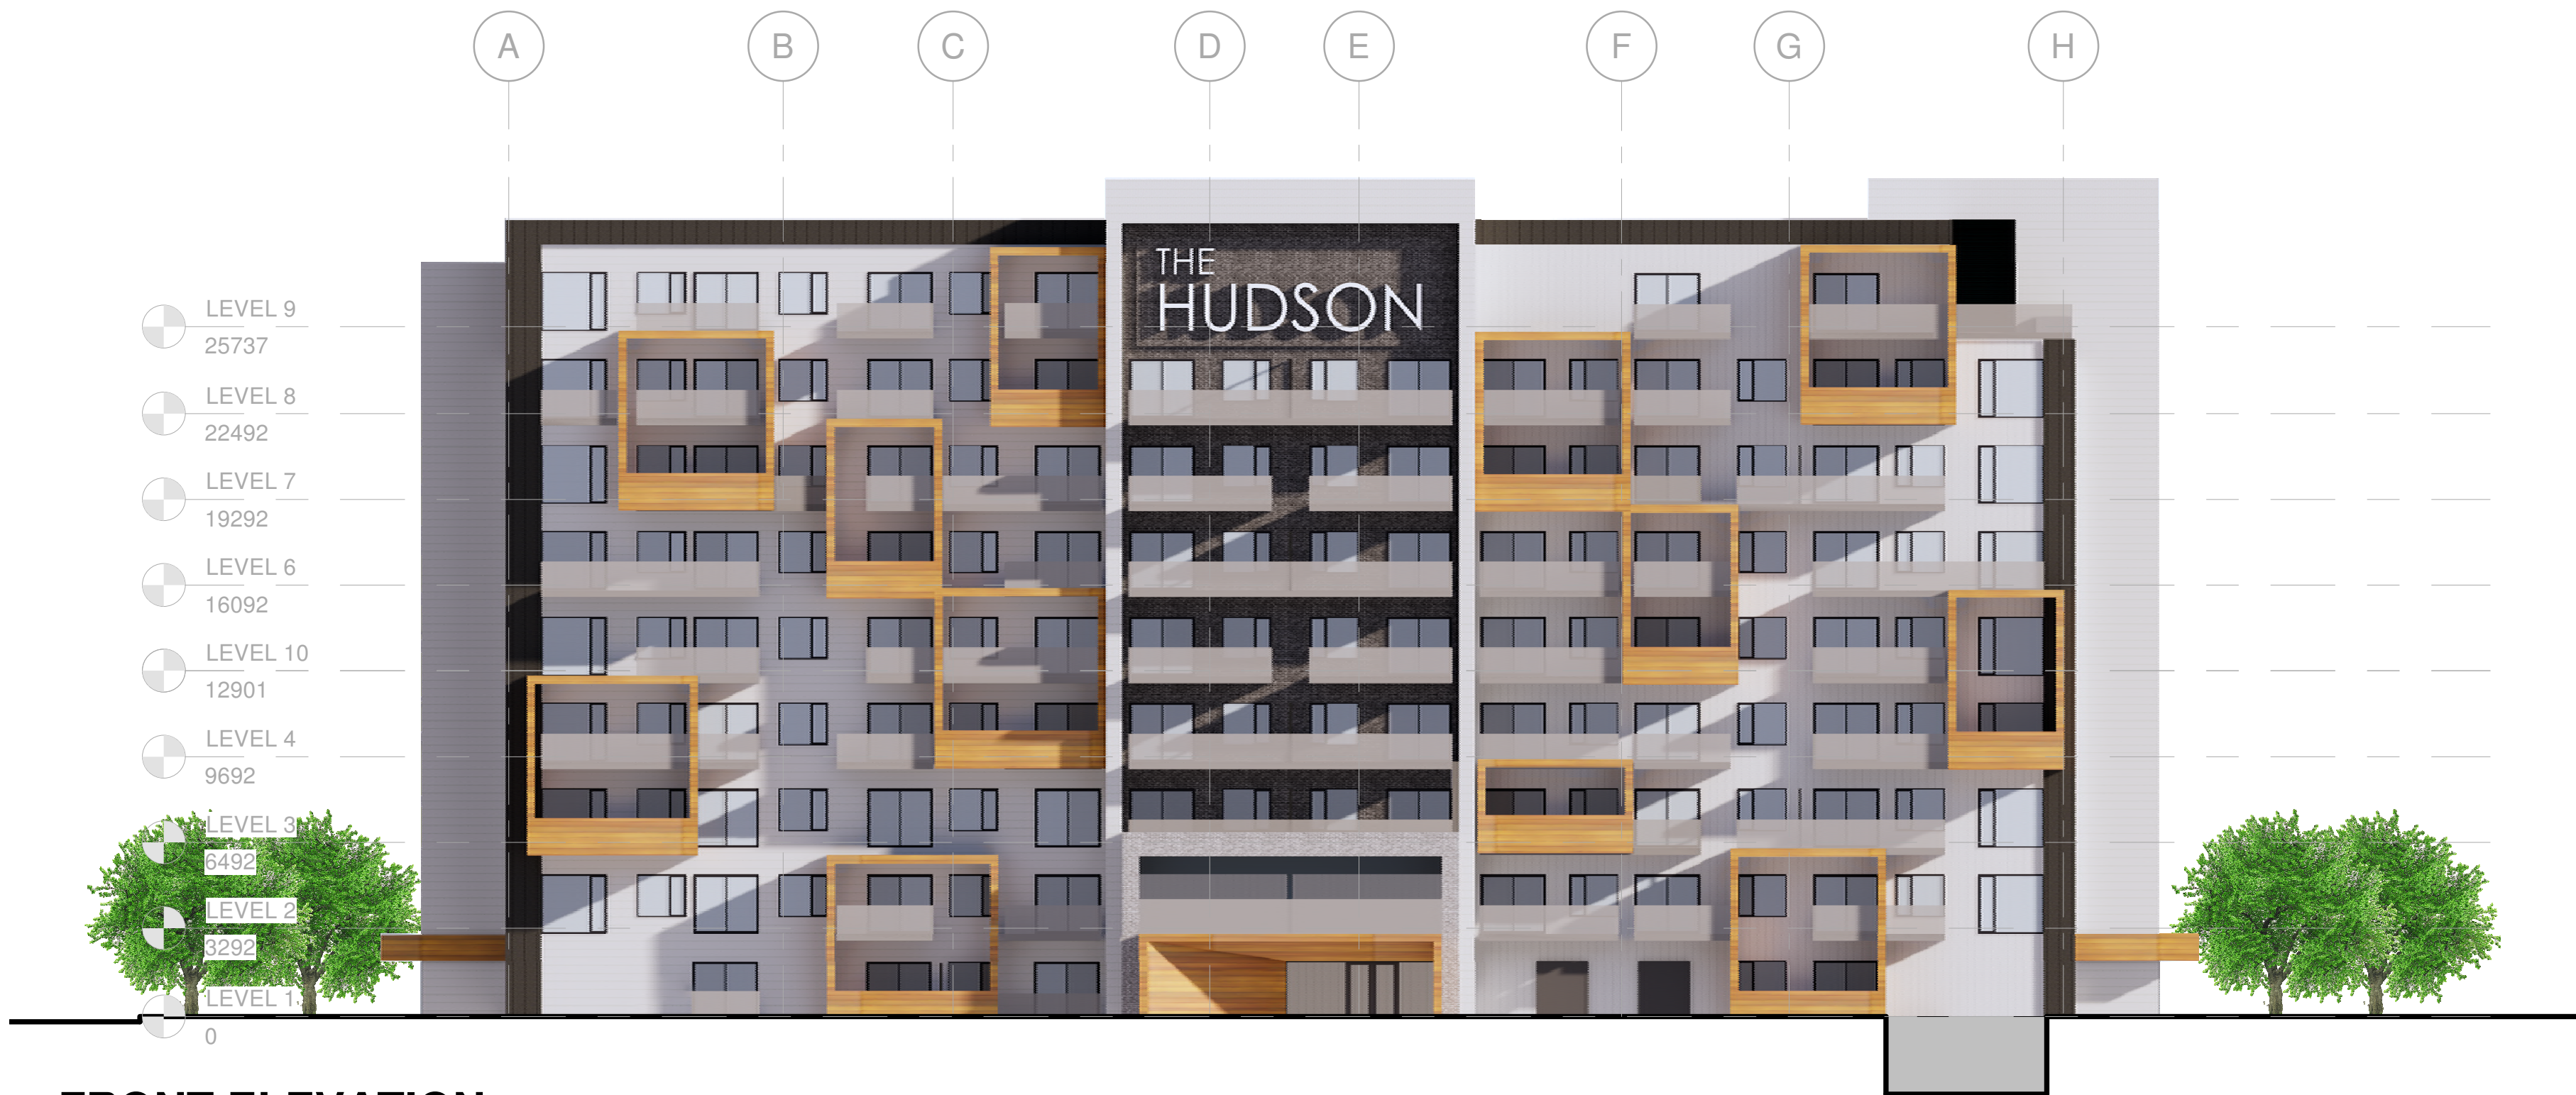

1 FRONT ELEVATION
1 : 200

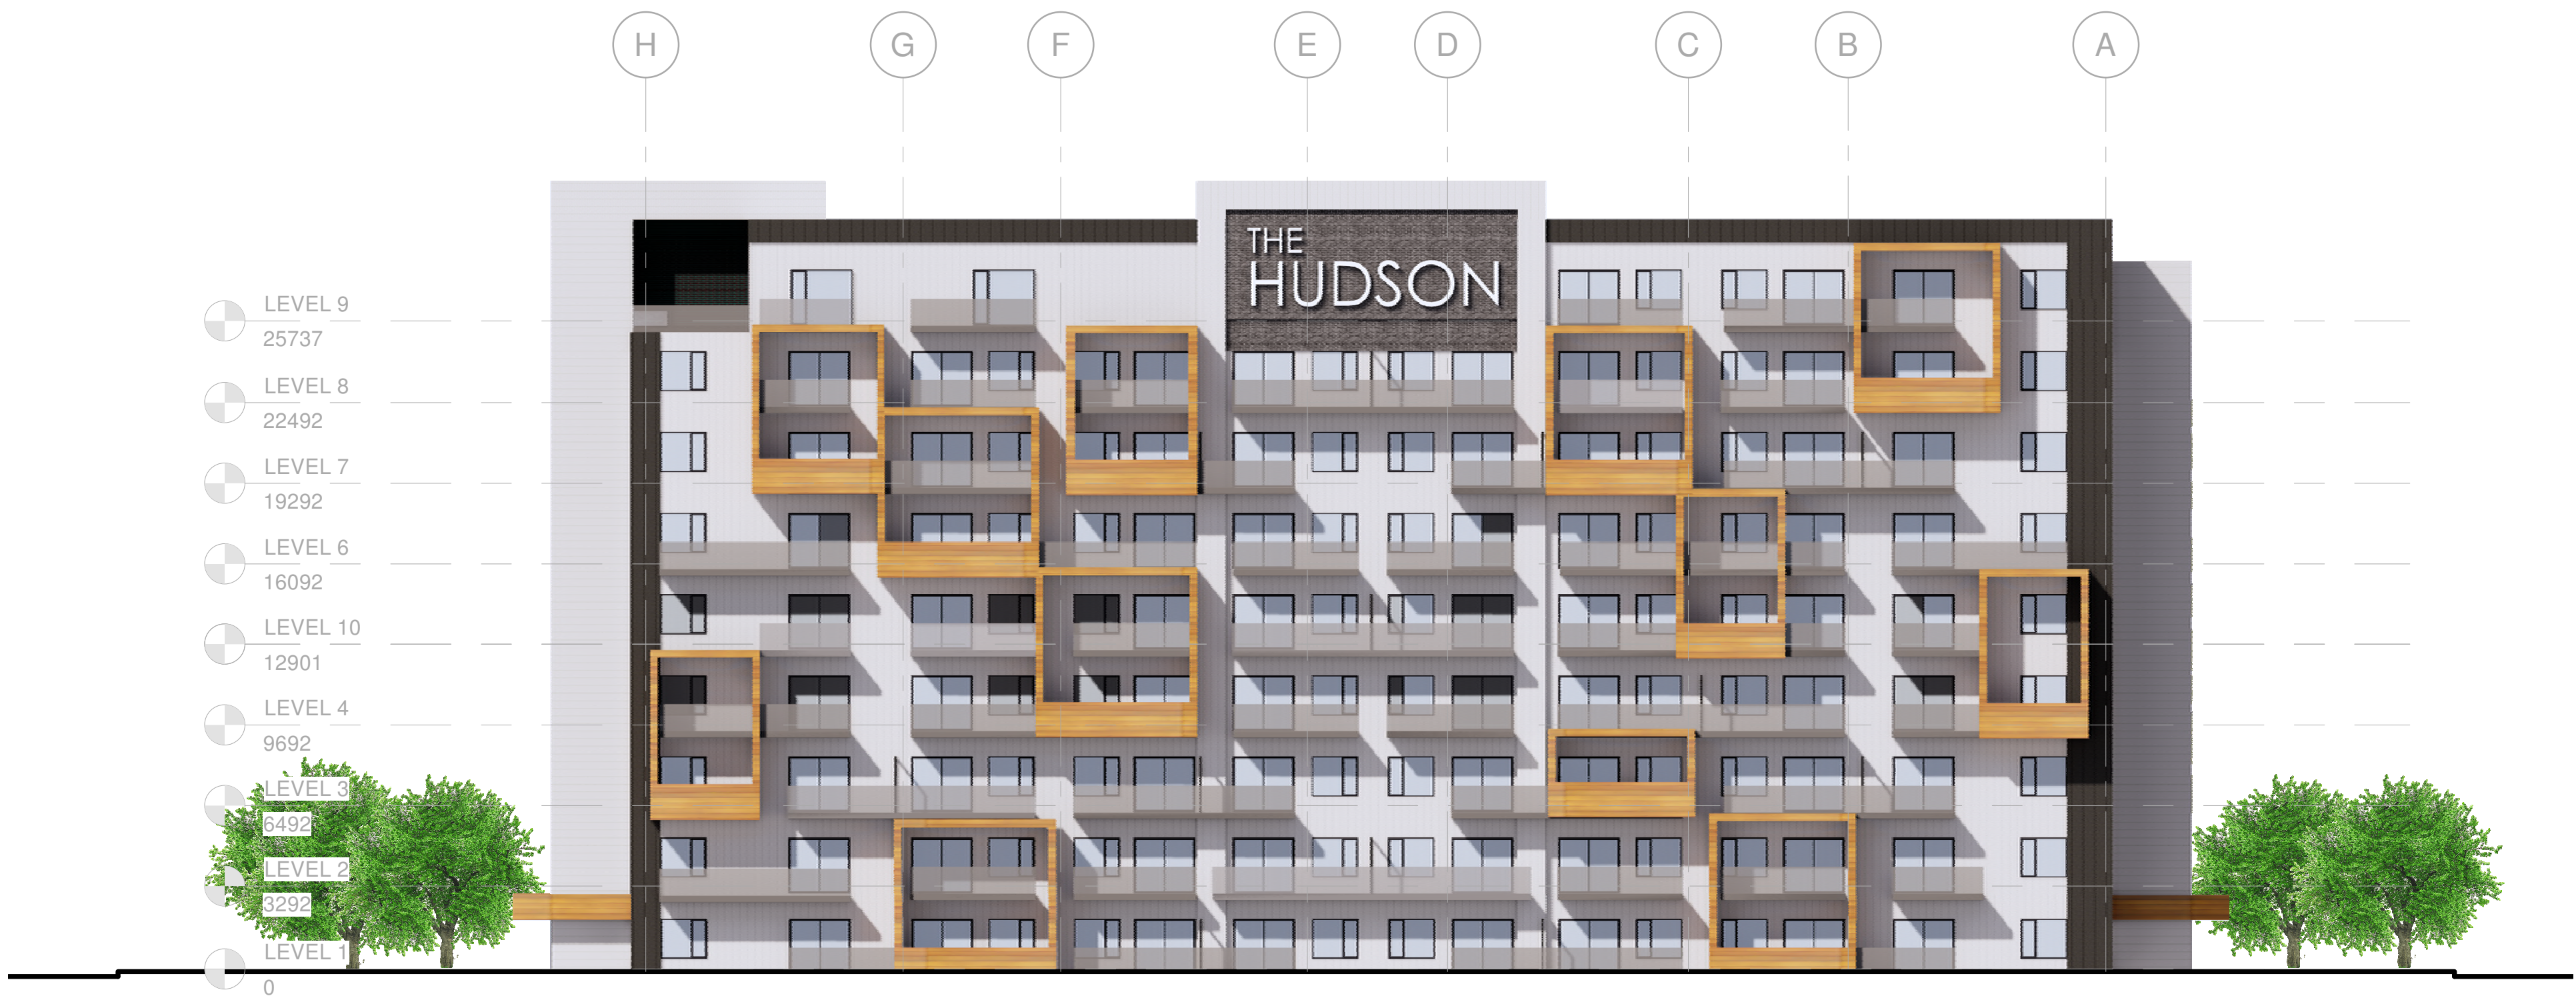

2 REAR ELEVATION
1 : 200

Revision Schedule		
No.	Date	Particular



CLIENT
LANCA

PROJECT:
22180
HUDOS CONDOS

40 CAYUGA STREET
CALEDONIA, ON

ORIGINAL PAGE SIZE ARCH D - 24" X 36"

+VG ARCHITECTS
THE VENTIN GROUP LTD



1 LATERAL LEFT ELEVATION
1 : 200



2 LATERAL RIGHT ELEVATION
1 : 200

Revision Schedule		
No.	Date	Particular



CLIENT
LANCA

PROJECT:
22180
HUDOS CONDOS

40 CAYUGA STREET
CALEDONIA, ON

ORIGINAL PAGE SIZE ARCH D - 24" X 36"

+V+ ARCHITECTS
THE VENTIN GROUP LTD

A3.4

ELEVATIONS - OPTION B

2022-08-01 9:46:50 AM

Reproduction of drawings and related documents in whole or in part is forbidden without written permission of The Ventin Group.

All dimensions and measurements must be checked and verified by the General Contractor.

C:\Users\Vanessa\Desktop\HUDSON CONDOS\ANGULAR PLANE STUDY_REVIT.rvt

Drawn by : AuthorChecked by : CheckerScale : 1 : 200