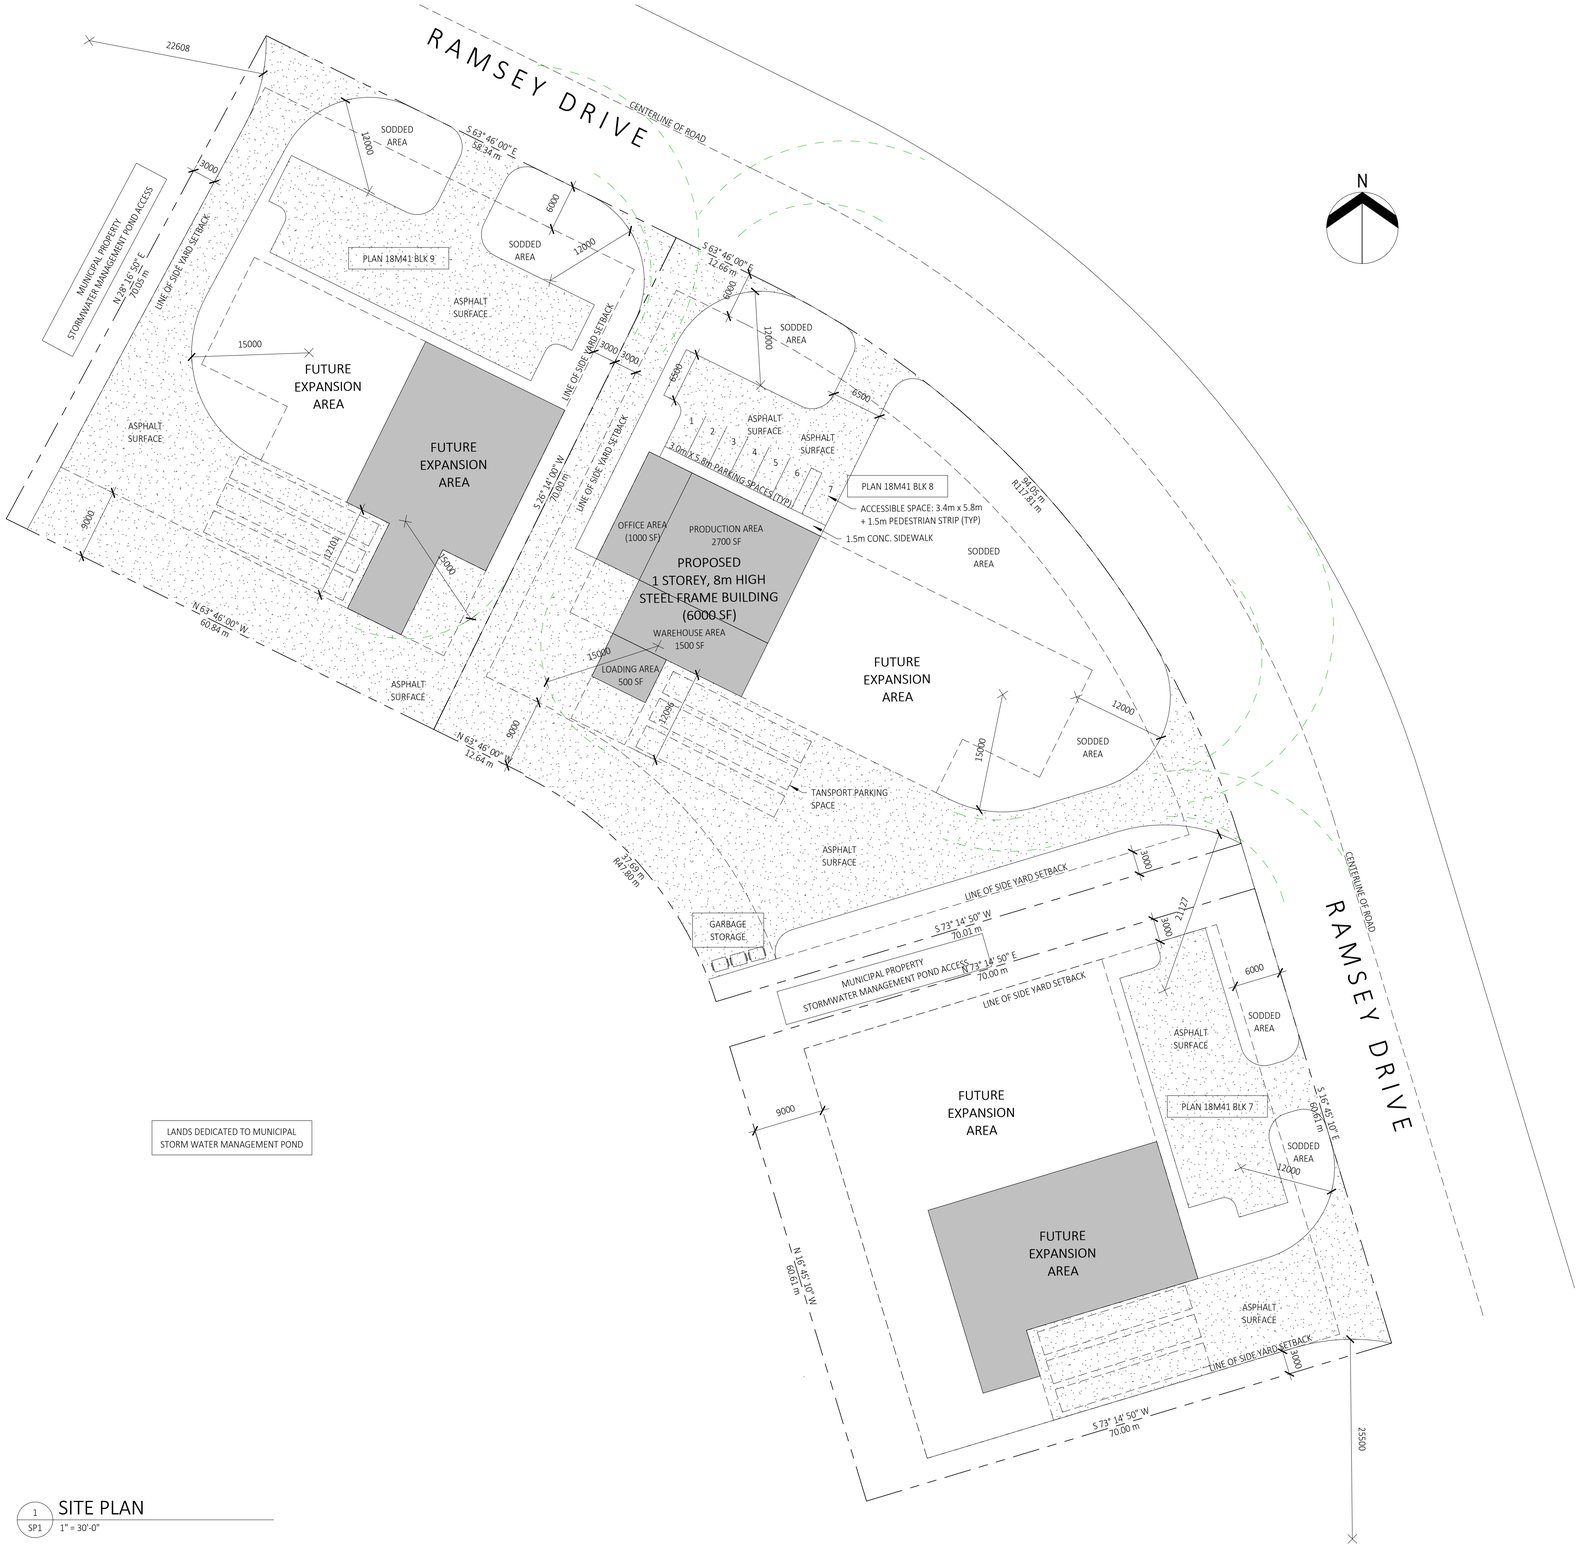


1 / SP1 SITE PLAN
1" = 30'-0"

**Passariello** design

Note: This drawing is the property of the Architect and may not be reproduced or used without the expressed consent of the Architect. The Contractor is responsible for checking and verifying all levels and dimensions and shall report all discrepancies to the Architect and obtain clarification prior to commencing work.

# HONEY PACKING FACILITY

Plan 18M41 BLK 8
Dunnville, ON

Project No. 22001

Revisions

| NOT FOR CONSTRUCTION |

Project North

Scale 1" = 30'-0"

**Site Plan**

SP1

2022-02-21 2:36:52 PM